TITLE PLAN

EDITION 1

TP965737Y

LOCATION OF LAND

PARISH: MELBOURNE SOUTH

TOWNSHIP: ———

SECTION: ———

CROWN ALLOTMENT: 56 (PART)

CROWN PORTION: ———

TITLE REFERENCE: VOL. 1436 FOL. 082 (PART)
VOL. 6345 FOL. 984

LAST PLAN REFERENCE: TP377954T, LOT 1

DEPTH LIMITATION: DOES NOT APPLY.

WARNING:
THIS PLAN REPRESENTS AN EXPECTED DIVISION OF LAND;
ANY ONE LOT MAY NOT HAVE BEEN CREATED;
CHECK THE LOT/PLAN INDEX FOR CURRENT INFORMATION;

NOTATIONS

EASEMENT INFORMATION

Easement Reference	Purpose/ Authority	Width (Metres)	Origin	Land Benefited/ In Favour Of
E-1	AS PROVIDED FOR IN SEC. 207C L.G.A. 1989.	0·91	SEC 207C L.G.A. 1989.	SOUTH EAST WATER CORP.

THIS PLAN HAS BEEN PREPARED FOR LAND VICTORIA TITLE DIAGRAM PURPOSES.

Date:

Assistant Registrar of Titles

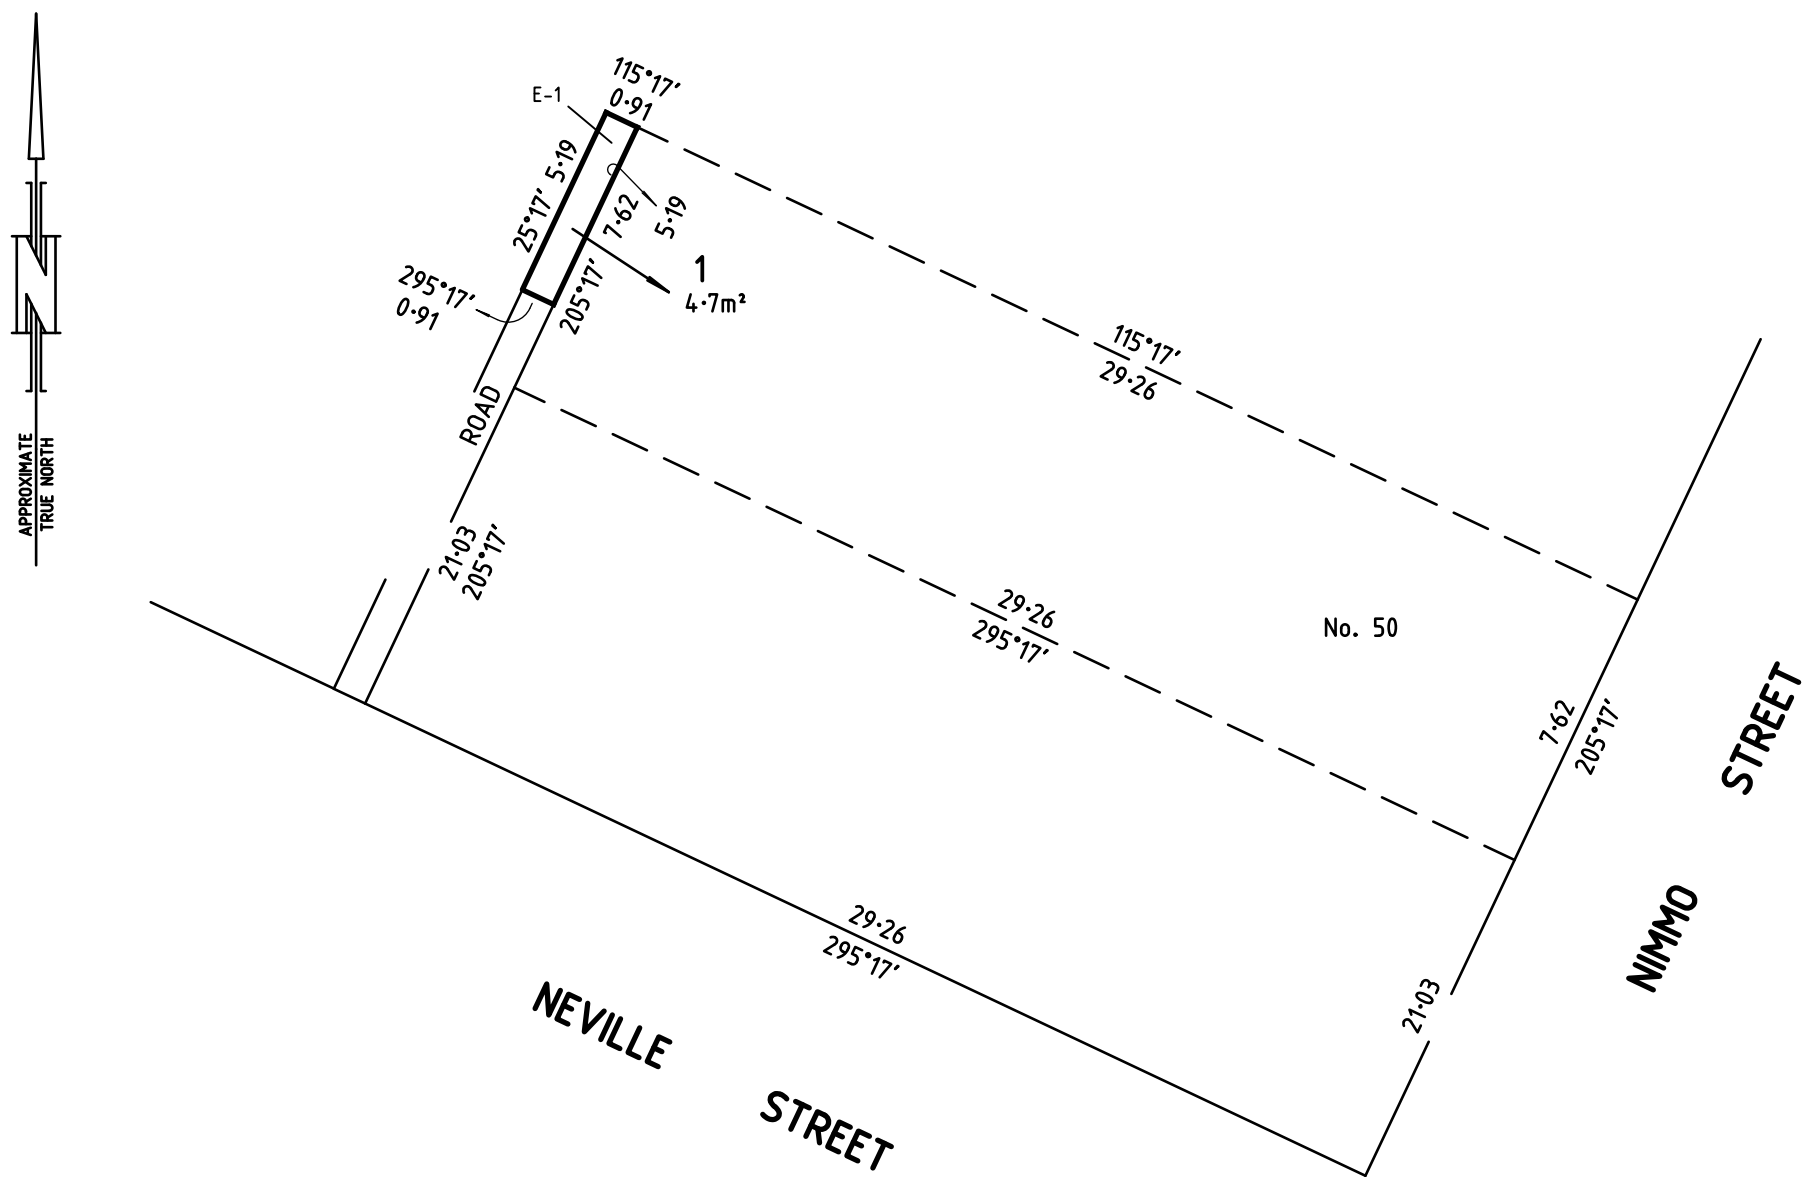

SCALE 2 0 2 4 6 8
LENGTHS ARE IN METRES

Millar | Merrigan
Land Development Consultants
(03) 8720 9500 R (03) 5134 8611
www.millarmerrigan.com.au
survey@millarmerrigan.com.au
SAI GLOBAL Quality ISO 9001
Millar & Merrigan Pty Ltd ACN 005 541 668
Metro 2/126 Merrindale Drive, Croydon 3136
Regional 156 Commercial Road, Morwell 3840
Mail PO Box 247 Croydon, Victoria 3136

SCALE 1:200

ORIGINAL SHEET SIZE A3

FILE NO: LGD

SURVEYORS REF 28460S1
VERSION 2 DATE 31/1/22

DEALING CODE: LGA

SHEET 1 OF 1

TITLEPL;DWG